	CURVE RADIUS
Ⓐ	25' MINIMUM
Ⓑ	25'

NOTE:

STREET DRAINAGE FLOW SHALL FOLLOW THE CURB AND GUTTER.

* – PAVEMENT WIDTH SHALL BE IN ACCORDANCE WITH STANDARD PLAN 104 AND 104A.

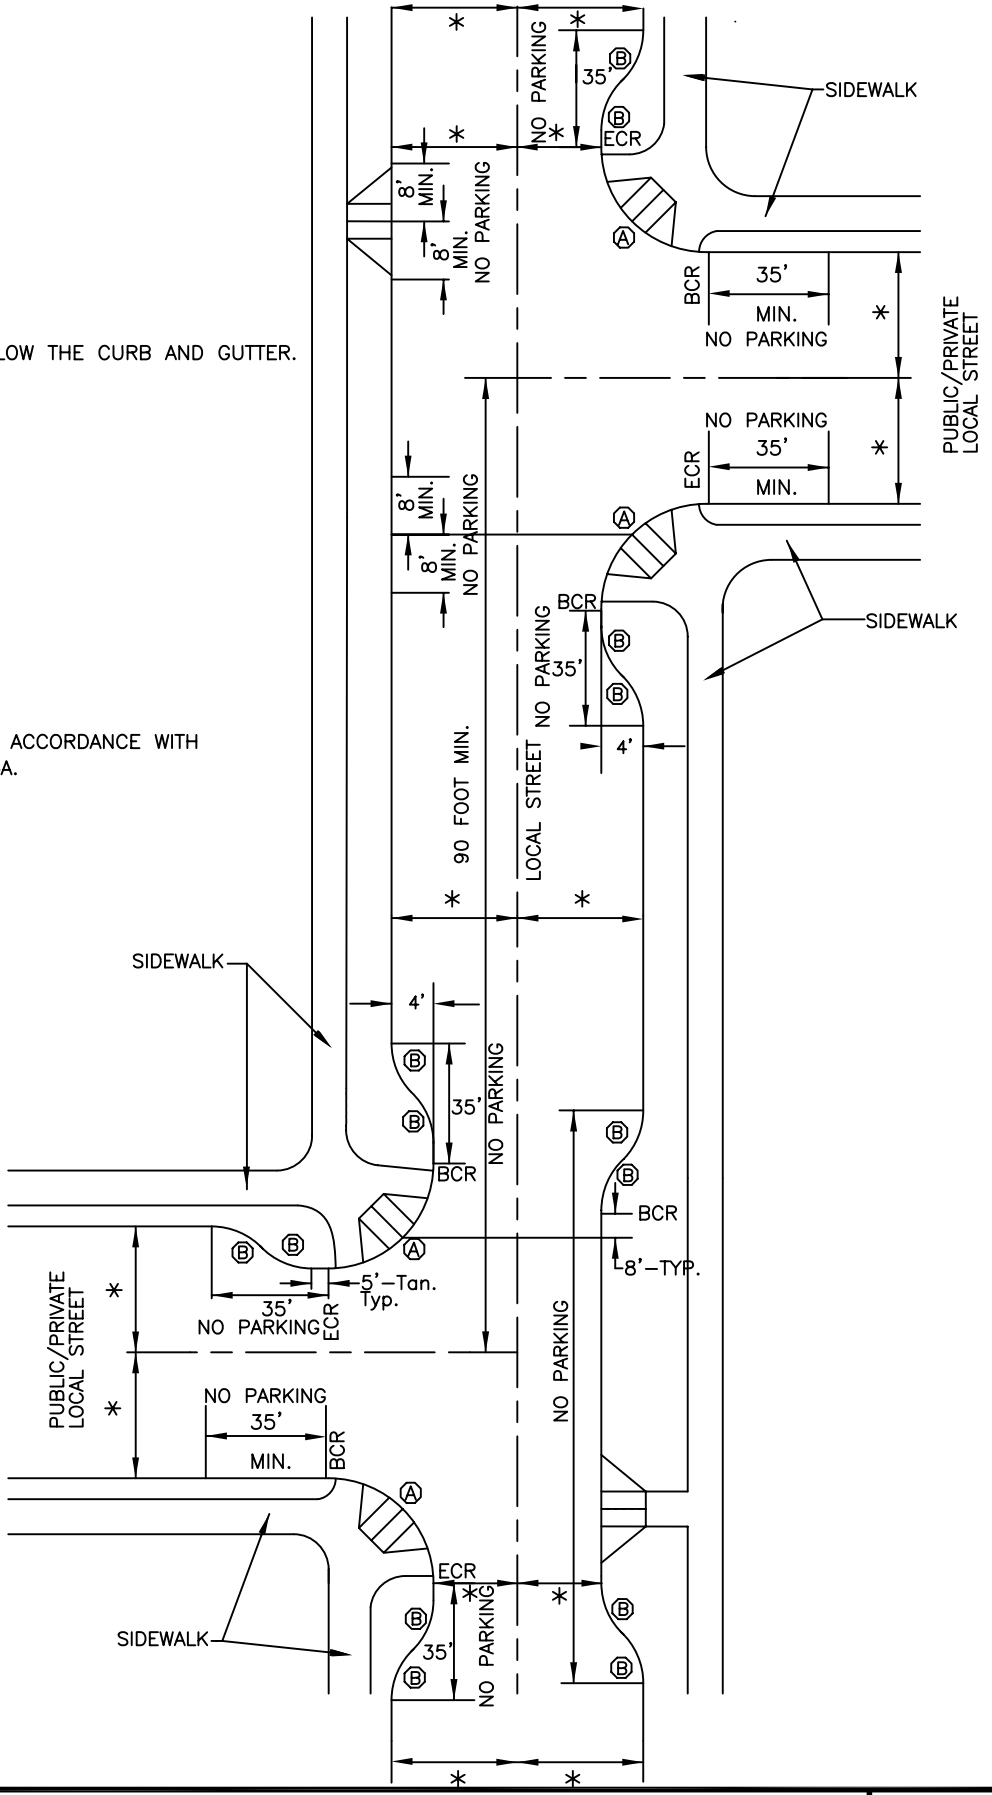

REVISIONS	CITY OF IRVINE	STANDARD PLAN No.
	CHOKERS– LOCAL STREETS	113
	Approved by Mark L. Carroll R.C.E. No. 31515 City Engineer — Date: 01–20–2010	Sheet 1 of 1